BBMP GIRL'S HIGH SCHOOL AND PU COLLEGE AT PADARAYANAPURA

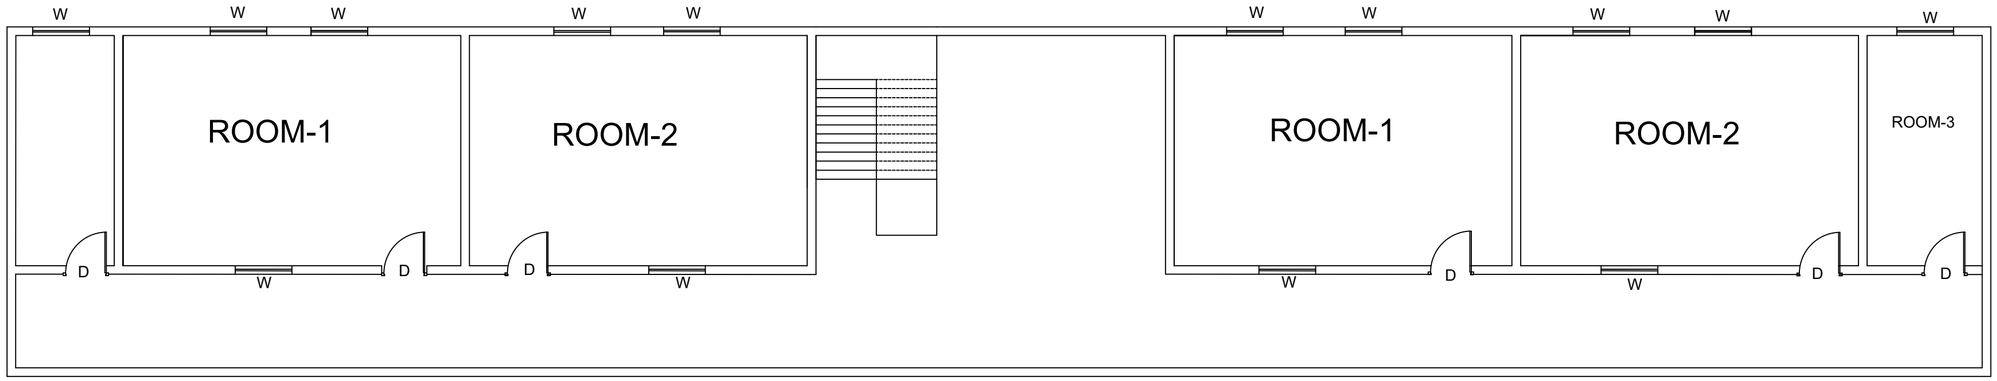

FIRST FLOOR

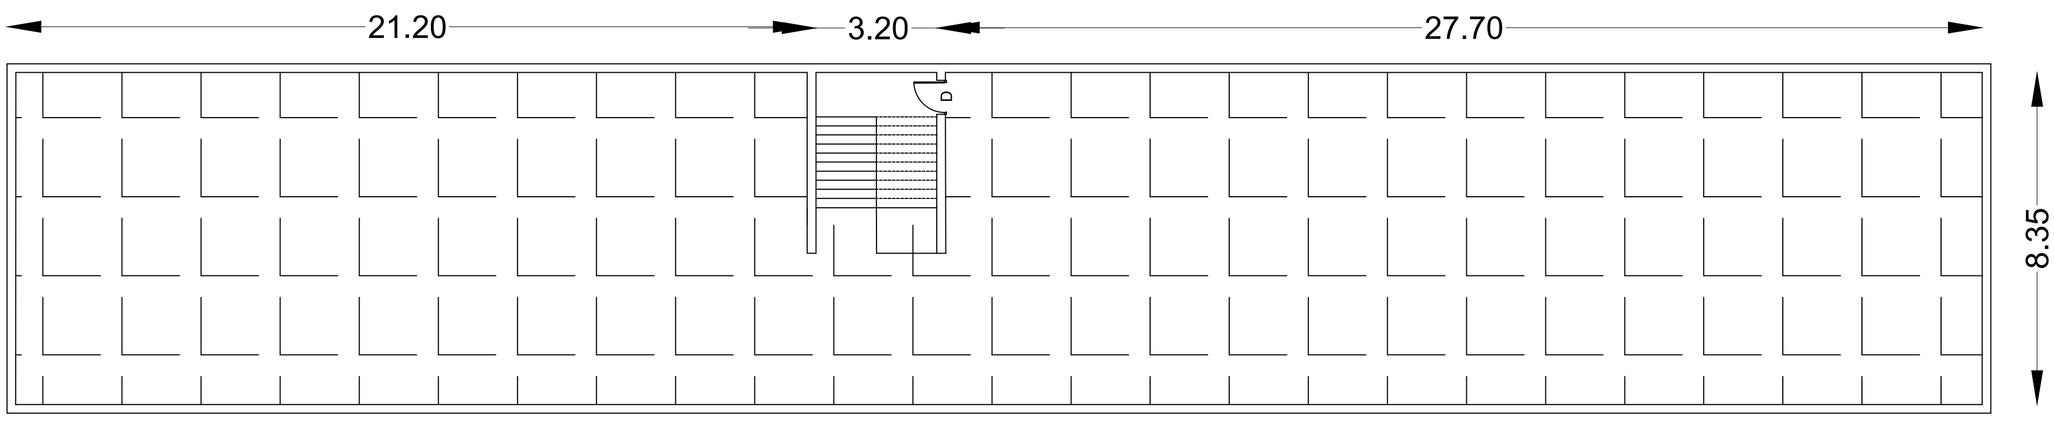

TERRACE

CLIENT:

BRUHAT BENGALURU MAHANAGARA PALIKE (BBMP)

NAME OF THE PROJECT:

REPAIRS TO BBMP **GIRL,S HIGH SCHOOL AND PU COLLEGE AT PADARAYANAPURA**

DRAWING TITLE :

Existing Building Plan

Scale: 1:100

CONSULTANTS:

BRICK METRICS

Drawn:	
Checked:	
Date:	
DRAWING No :	

ASSISTANT ENGINEER
PROJECT CENTRAL-7
B.B.M.P

ASSISTANT EXECUTIVE ENGINEER
PROJECT CENTRAL-7
B.B.M.P

EXECUTIVE ENGINEER
PROJECT CENTRAL-7
B.B.M.P